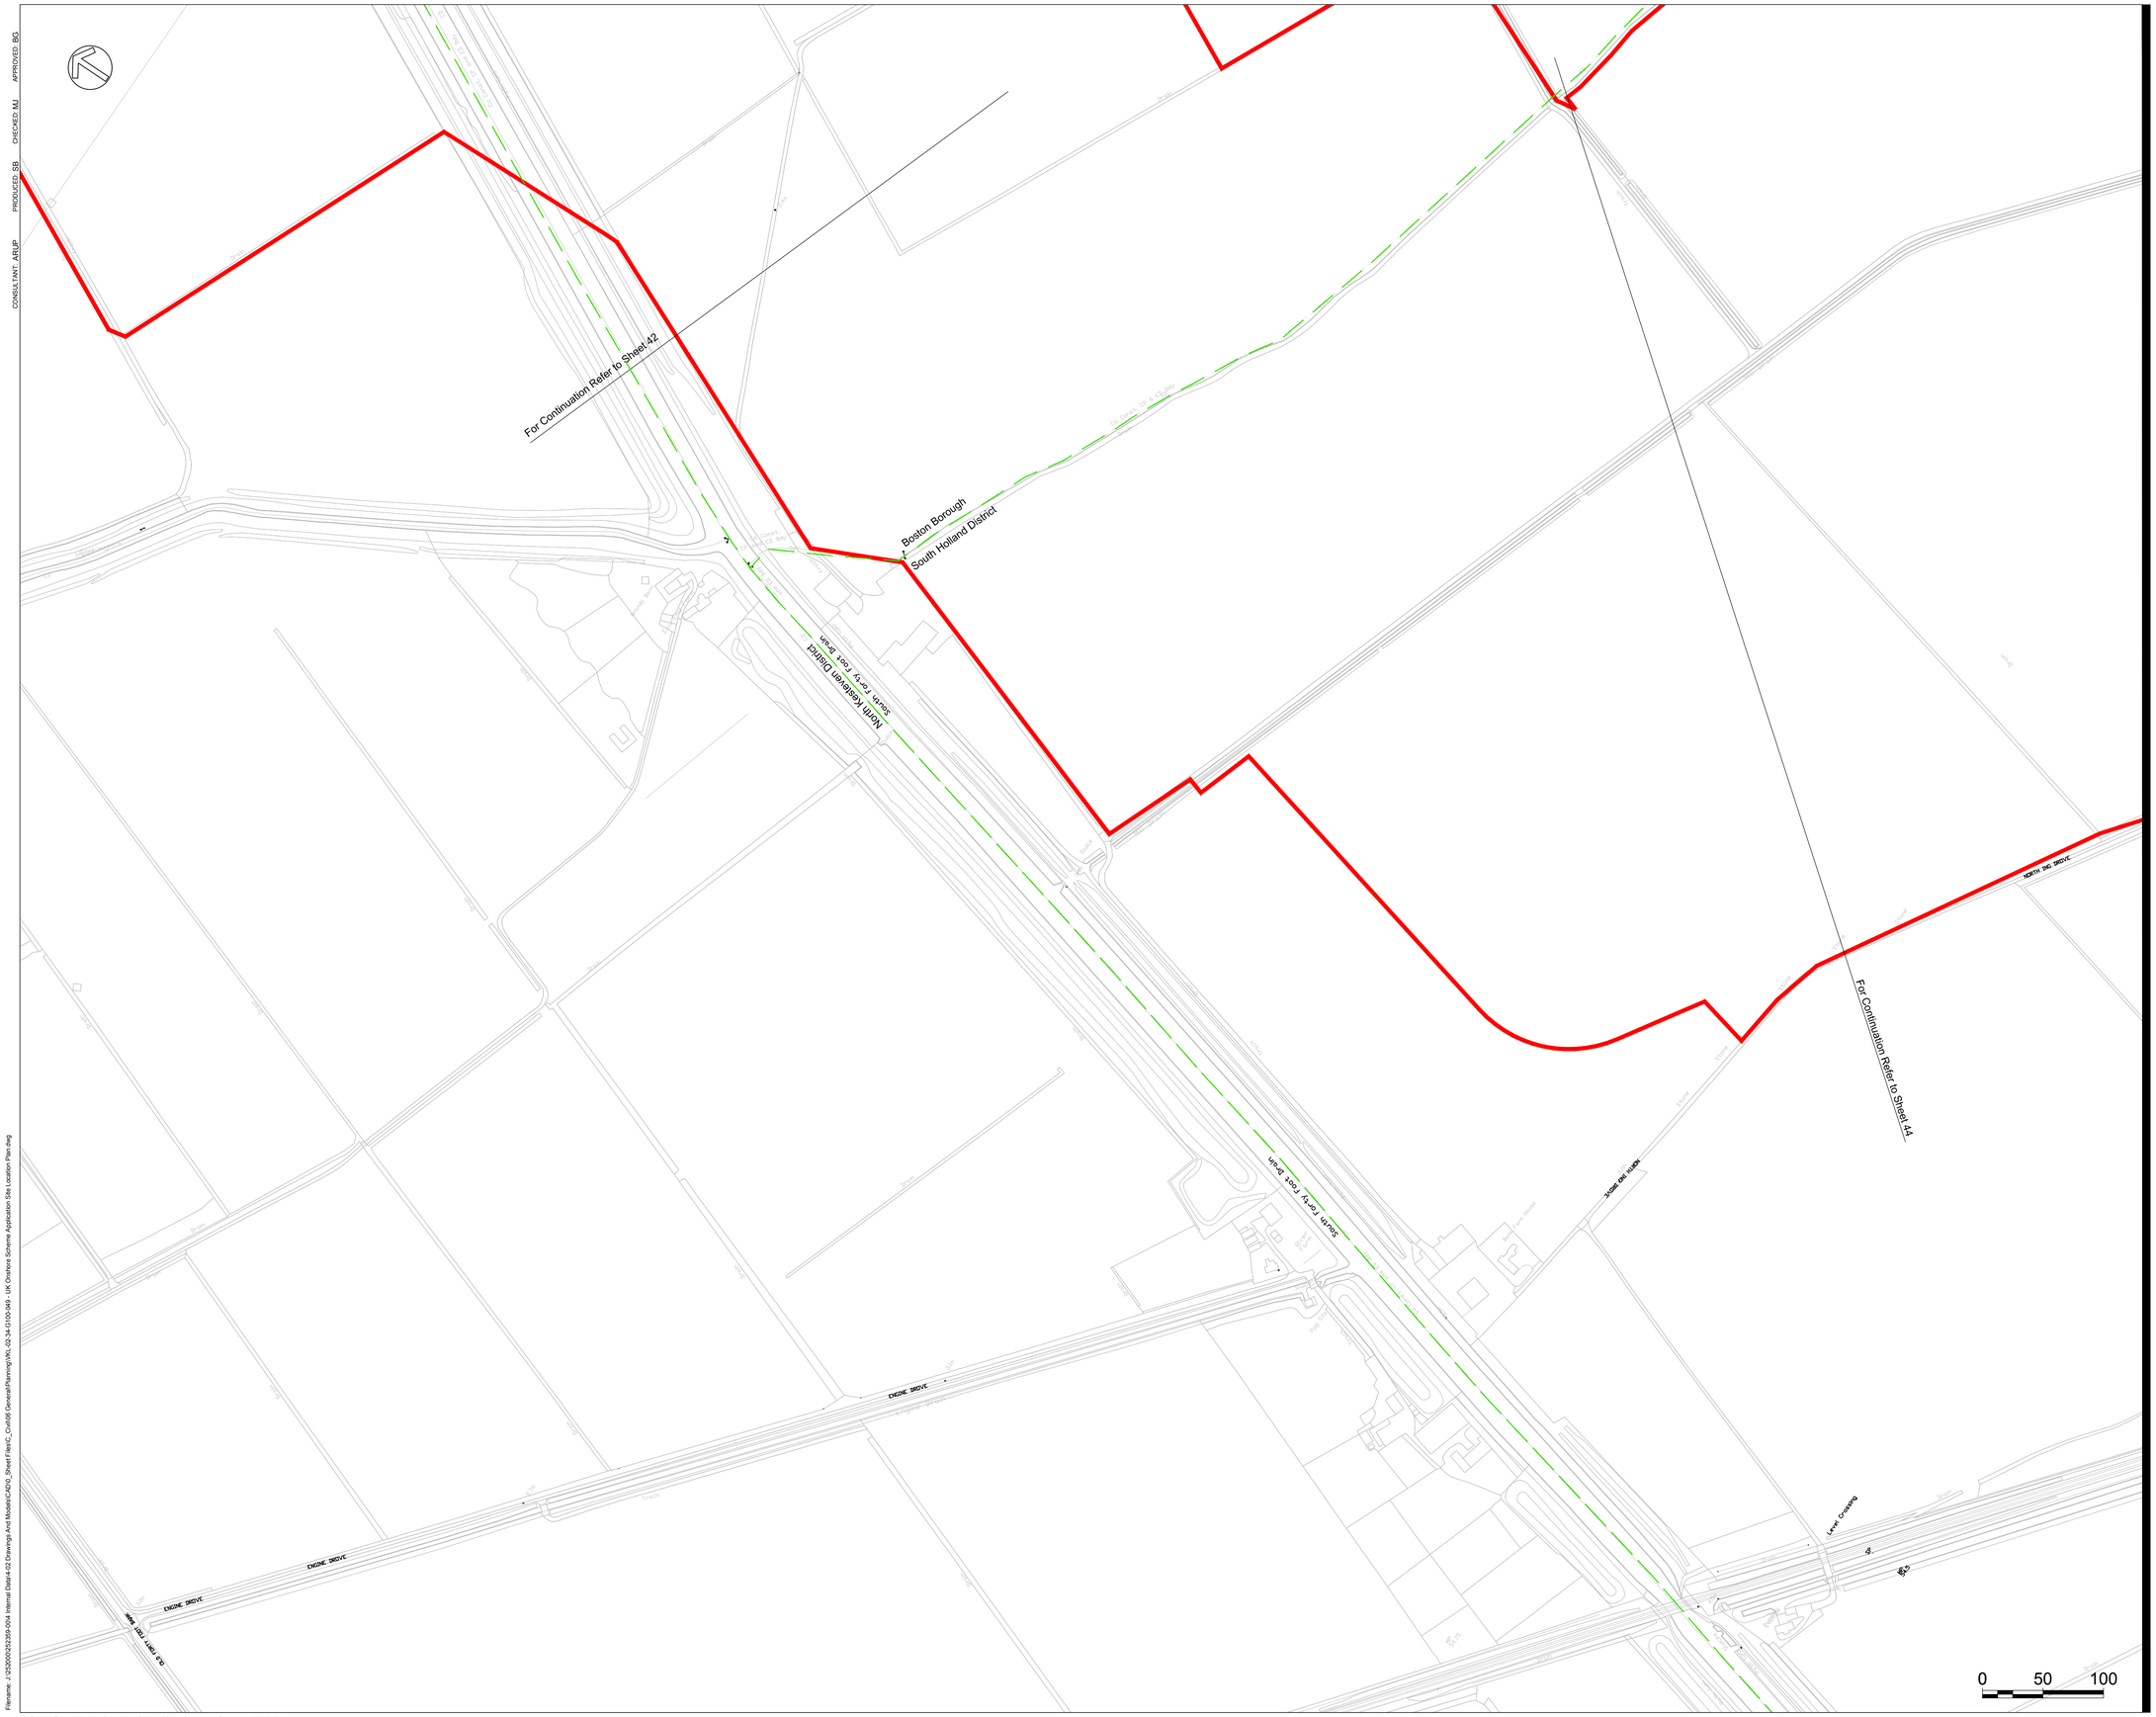

VikingLink

NOTES

1. All dimensions are in metres and all elevations are metres above Ordnance Datum unless noted otherwise. Do not scale from this drawing.
2. Reproduced from Ordnance Survey maps with the permission of Ordnance Survey on behalf of The Controller of Her Majesty's Stationery Office. Crown copyright. Licence number 0100031673.
3. For UK Onshore Scheme Site Location and Works Plans - Location Key Plan refer to VKL-02-34-G100-001.

LEGEND

Application Boundary

Local Planning Authority Administrative Boundary

KEY PLAN

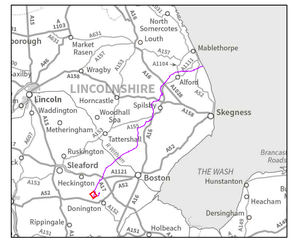

REVISION:

REV.	DATE	DESCRIPTION
00	02/08/17	For Planning

FIGURE NO.

VKL-02-34-G100-049

FIGURE TITLE

UK Onshore Scheme
Application Site Location Plan

SHEET NUMBER

Sheet 43

Scale at A1:

1:2500

CONSULTANT: ARUP PRODUCED: SB CHECKED: MJ APPROVED: BG

Filename: J:\252000\252359-00\4 Internal Data\4-02 Drawings And Models\CAD\0_Sheet Files\C_Civil\06 General\Planning\VKL-02-34-G100-049 - UK Onshore Scheme Application Site Location Plan.dwg

© Crown Copyright and Database Rights 2017. Ordnance Survey 0100031673