APPROVED: DR
CHECKED: LC
PRODUCED: LC
CONSULTANT: AECOM

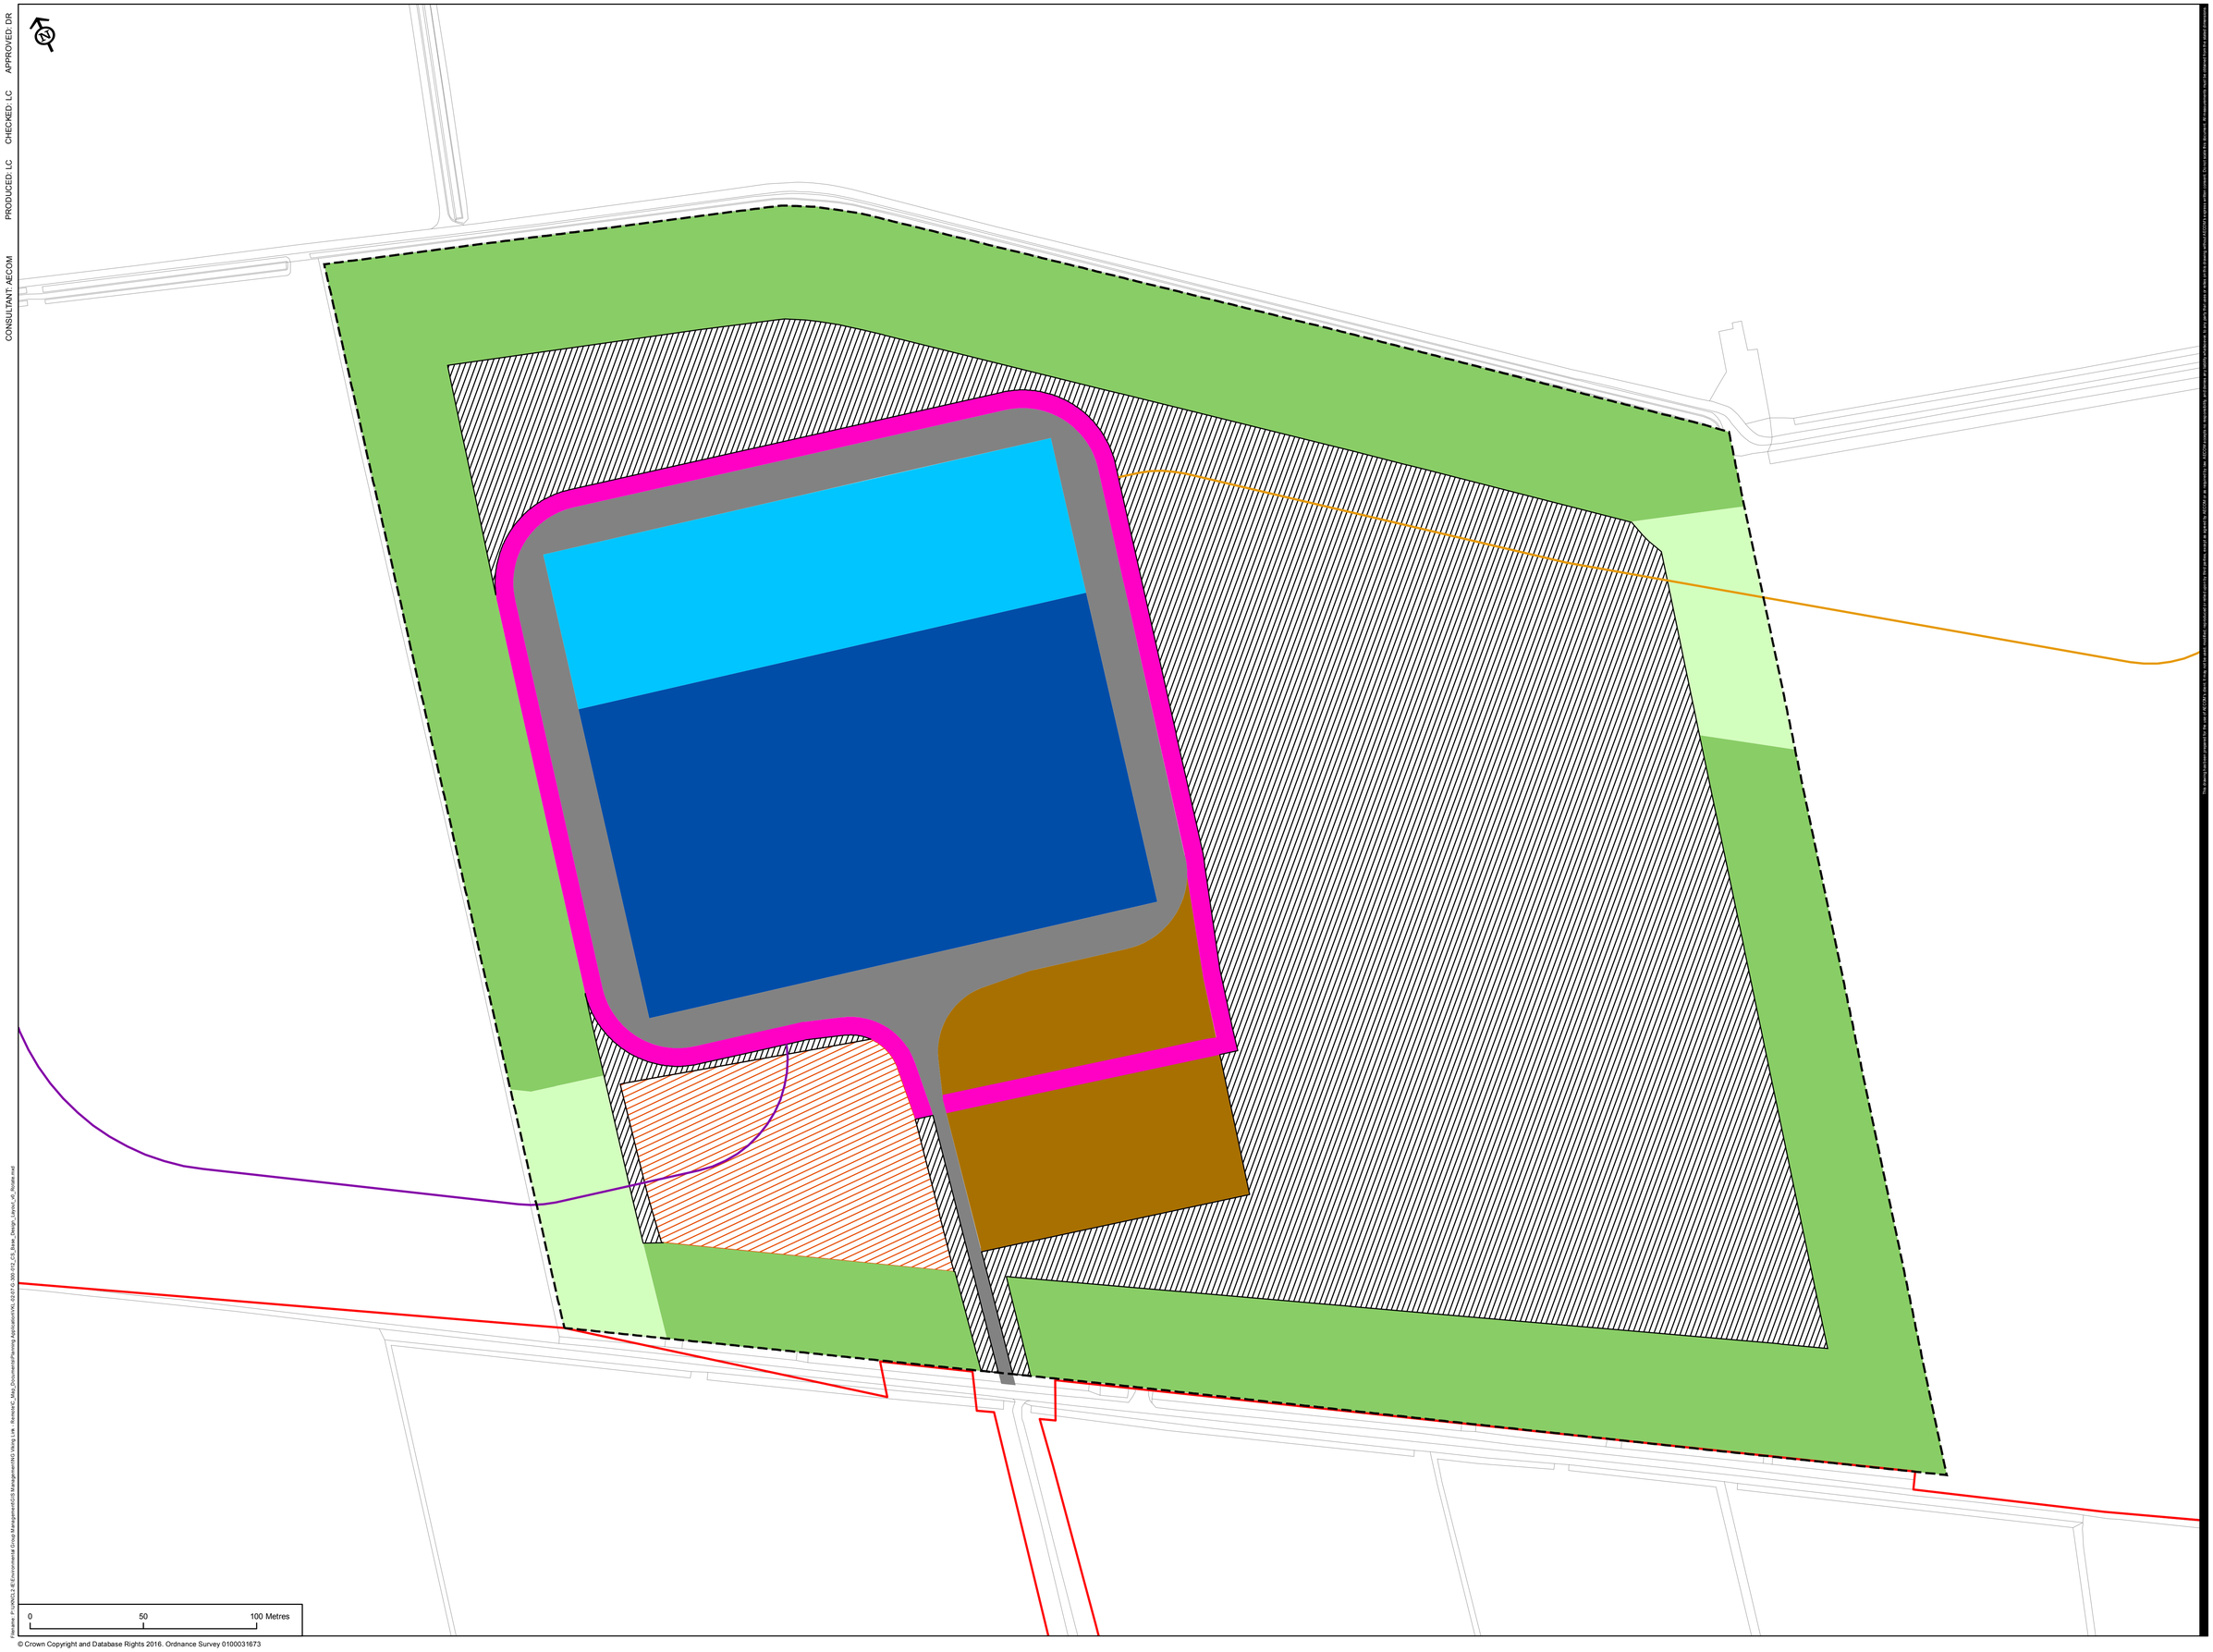


© Crown Copyright and Database Rights 2016. Ordnance Survey 0100031673

VikingLink

LEGEND

- Application Boundary
- Proposed Converter Station Site
- Indicative AC Cable Alignment
- Indicative DC Cable Alignment
- Buildings up to 16m and outdoor equipment up to 24m
- Buildings and outdoor equipment up to 24m
- Attenuation zone
- Reinstated zone
- Additional hardstanding zone
- Landscape planting zone
- Landscape planting zone - Cable entry and exit point
- Perimeter road zone
- Security zone

REVISION:

| REV. | DATE | DESCRIPTION |
|---|---|---|
| 00 | 22/08/17 | PLANNING ISSUE |

FIGURE NO.

VKL-02-07-G-300-012

FIGURE TITLE

PROPOSED CONVERTER STATION: OPERATIONAL PHASE PLAN

SHEET NUMBER

1 of 1

NOTES

Date: 22/08/17

Scale at A1: 1:1,250

This drawing is copyright protected by the laws of the UK. Use of this drawing is restricted to the purpose for which it was supplied by AECOM and Viking Link. No part of this drawing may be copied, reproduced or disclosed to any third party without the written permission of AECOM and Viking Link. Do not scale from this drawing. All dimensions must be checked on site before any work is commenced.

Plotted: 31/08/2017 at Environmental Group Management\GIS Management\GIS Viking Link - Workspace\PC_Mxds_Documents\Planning Applications\VKL-02-07-G-300-012_CS_Wide_Design_Layout_Op_Access.mxd